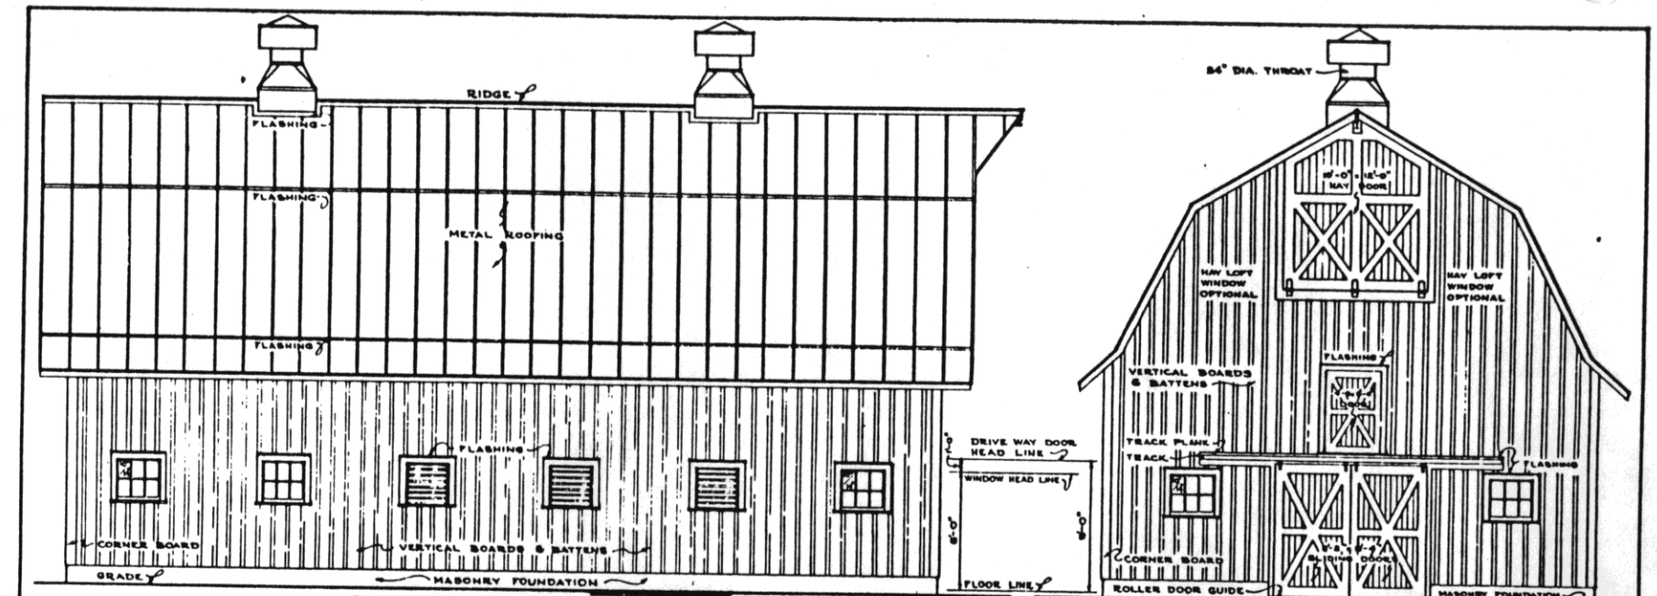

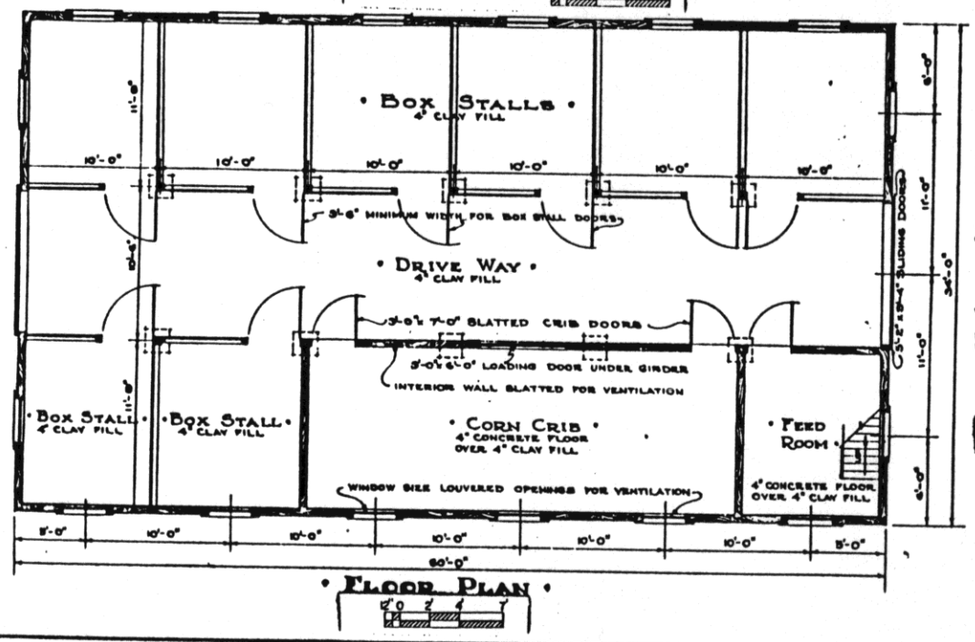

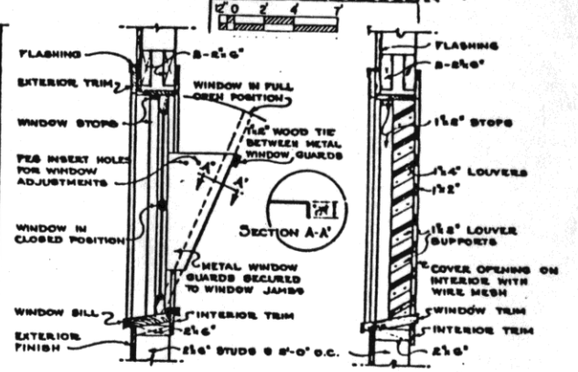

NOTE
EXTERIOR WALLS TO BE LINED WITH 2" PLANK 5'-0" ABOVE FLOOR AT STALLS

COOPERATIVE EXTENSION WORK IN AGRICULTURE AND HOME ECONOMICS
AND
UNITED STATES DEPARTMENT OF AGRICULTURE COOPERATING

MULE BARN

USDA	EX. 5561	SHEET 1 OF 2

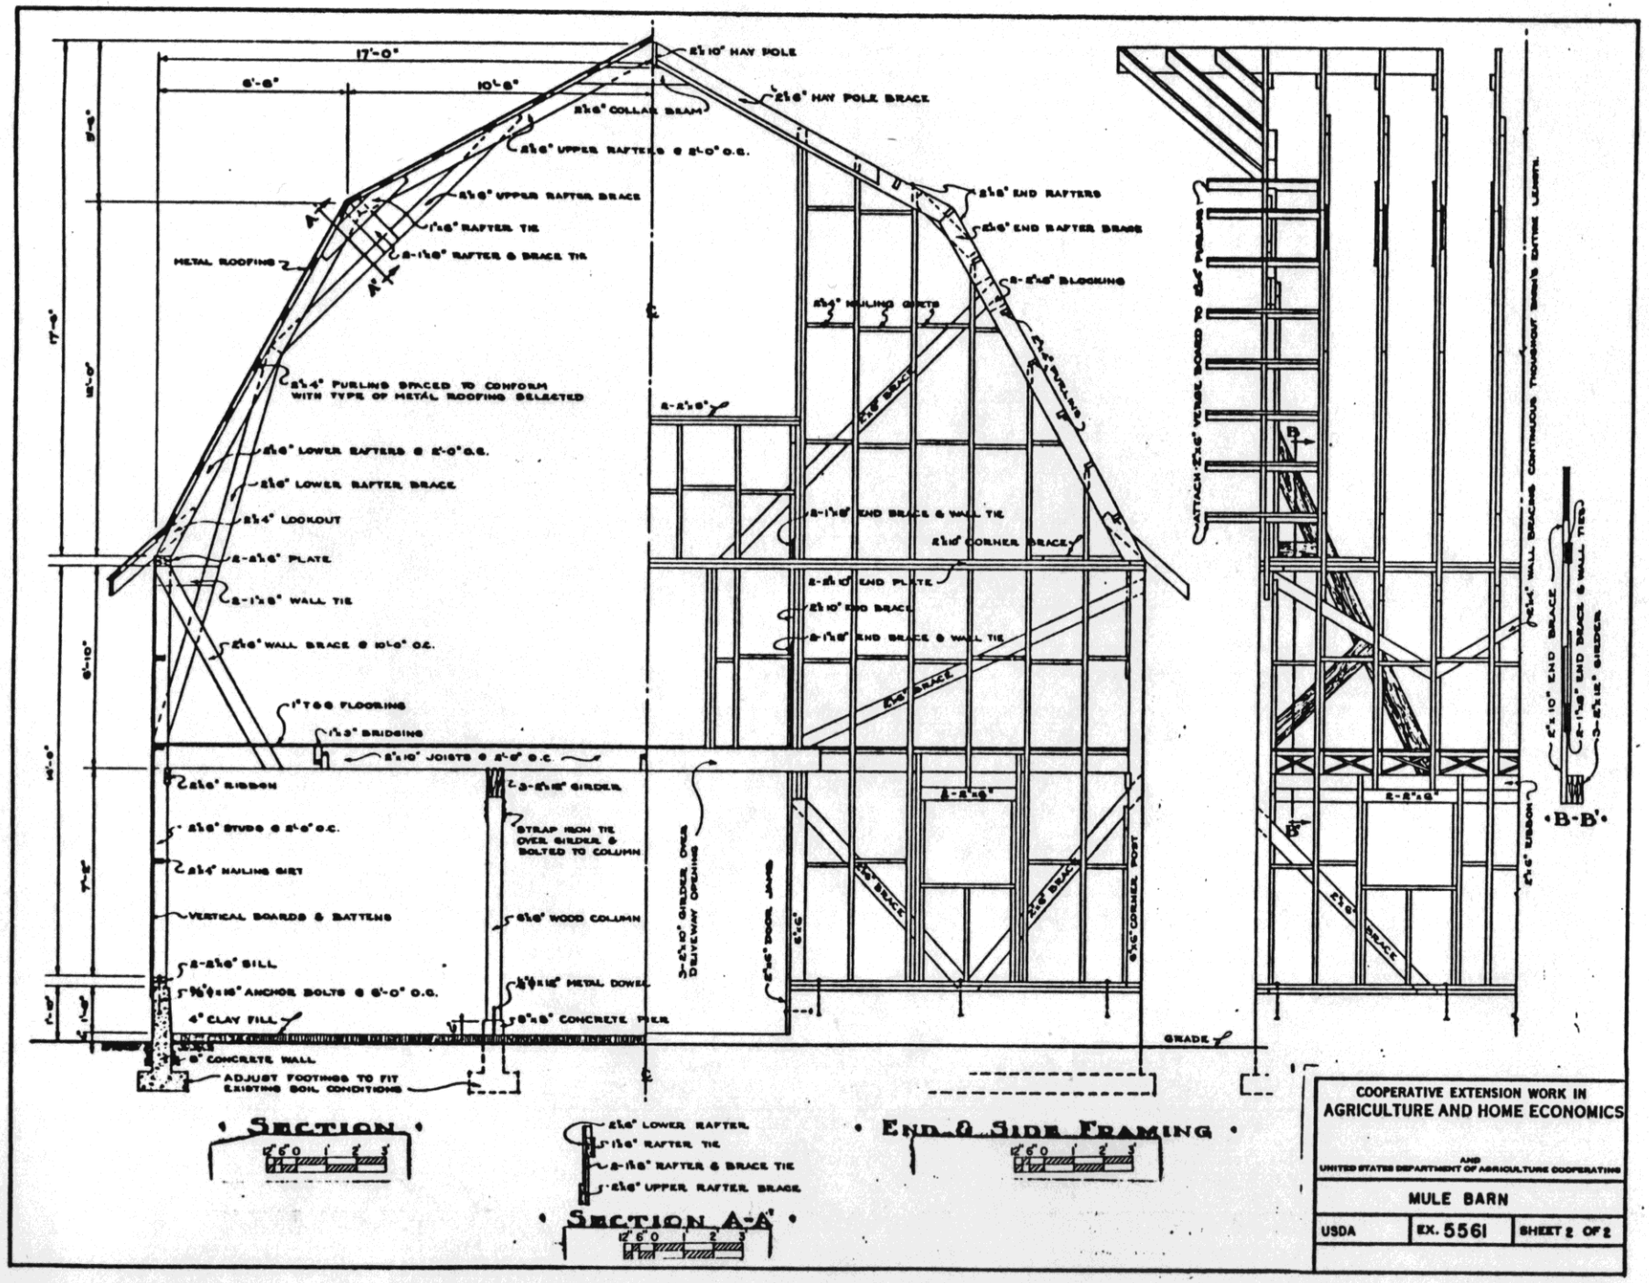

COOPERATIVE EXTENSION WORK IN
AGRICULTURE AND HOME ECONOMICS

AND
UNITED STATES DEPARTMENT OF AGRICULTURE COOPERATING

MULE BARN

USDA	EX. 5561	SHEET 2 OF 2