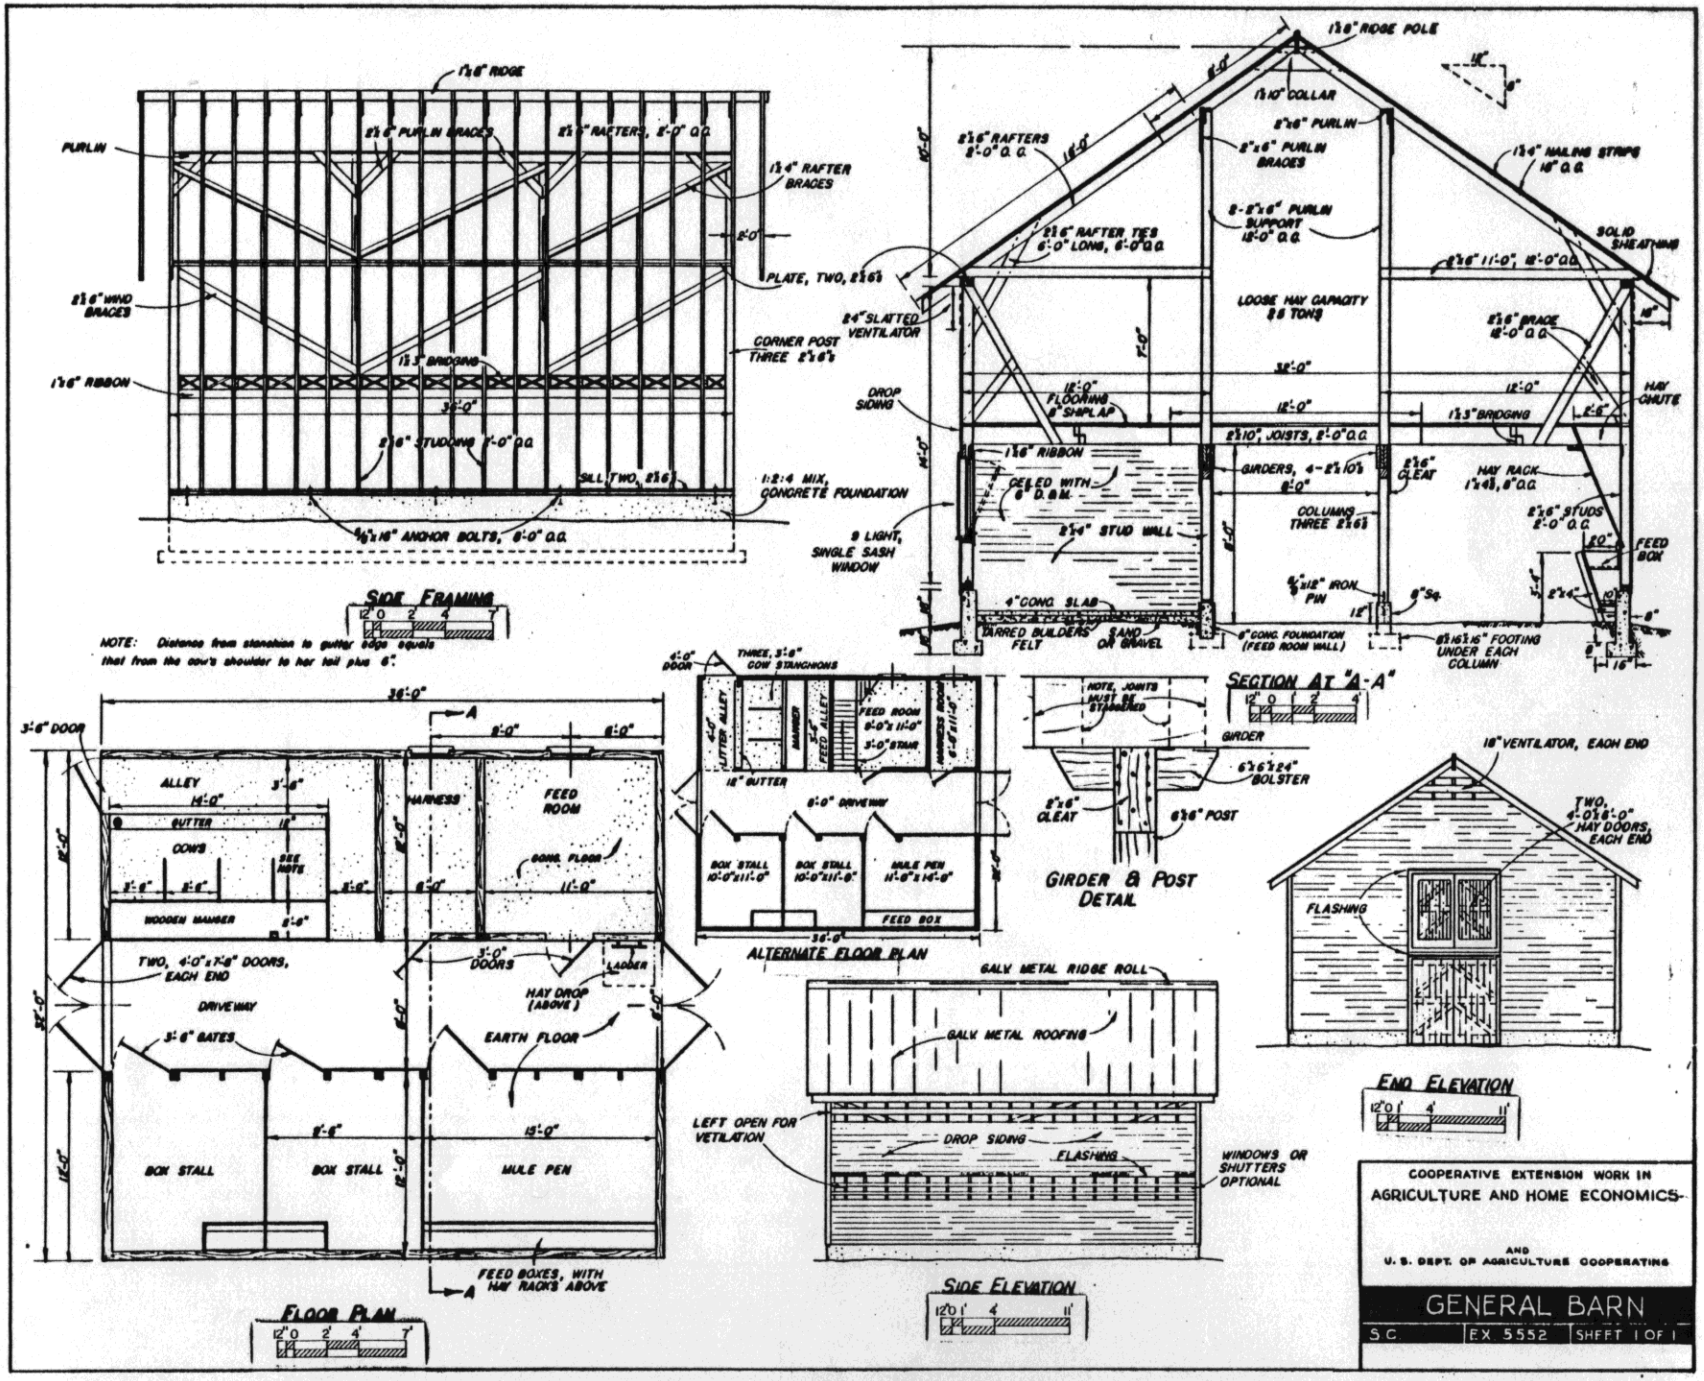
SIDE FRAMING
NOTE: Distance from stanchion to gutter edge equals that from the cow's shoulder to her tail plus 6".
SECTION AT "A-A"
GIRDER & POST DETAIL
ALTERNATE FLOOR PLAN
FLOOR PLAN
SIDE ELEVATION
END ELEVATION
GENERAL BARN
COOPERATIVE EXTENSION WORK IN AGRICULTURE AND HOME ECONOMICS
AND U. S. DEPT. OF AGRICULTURE COOPERATING
S.C. EX 5552 SHEET 1 OF 1